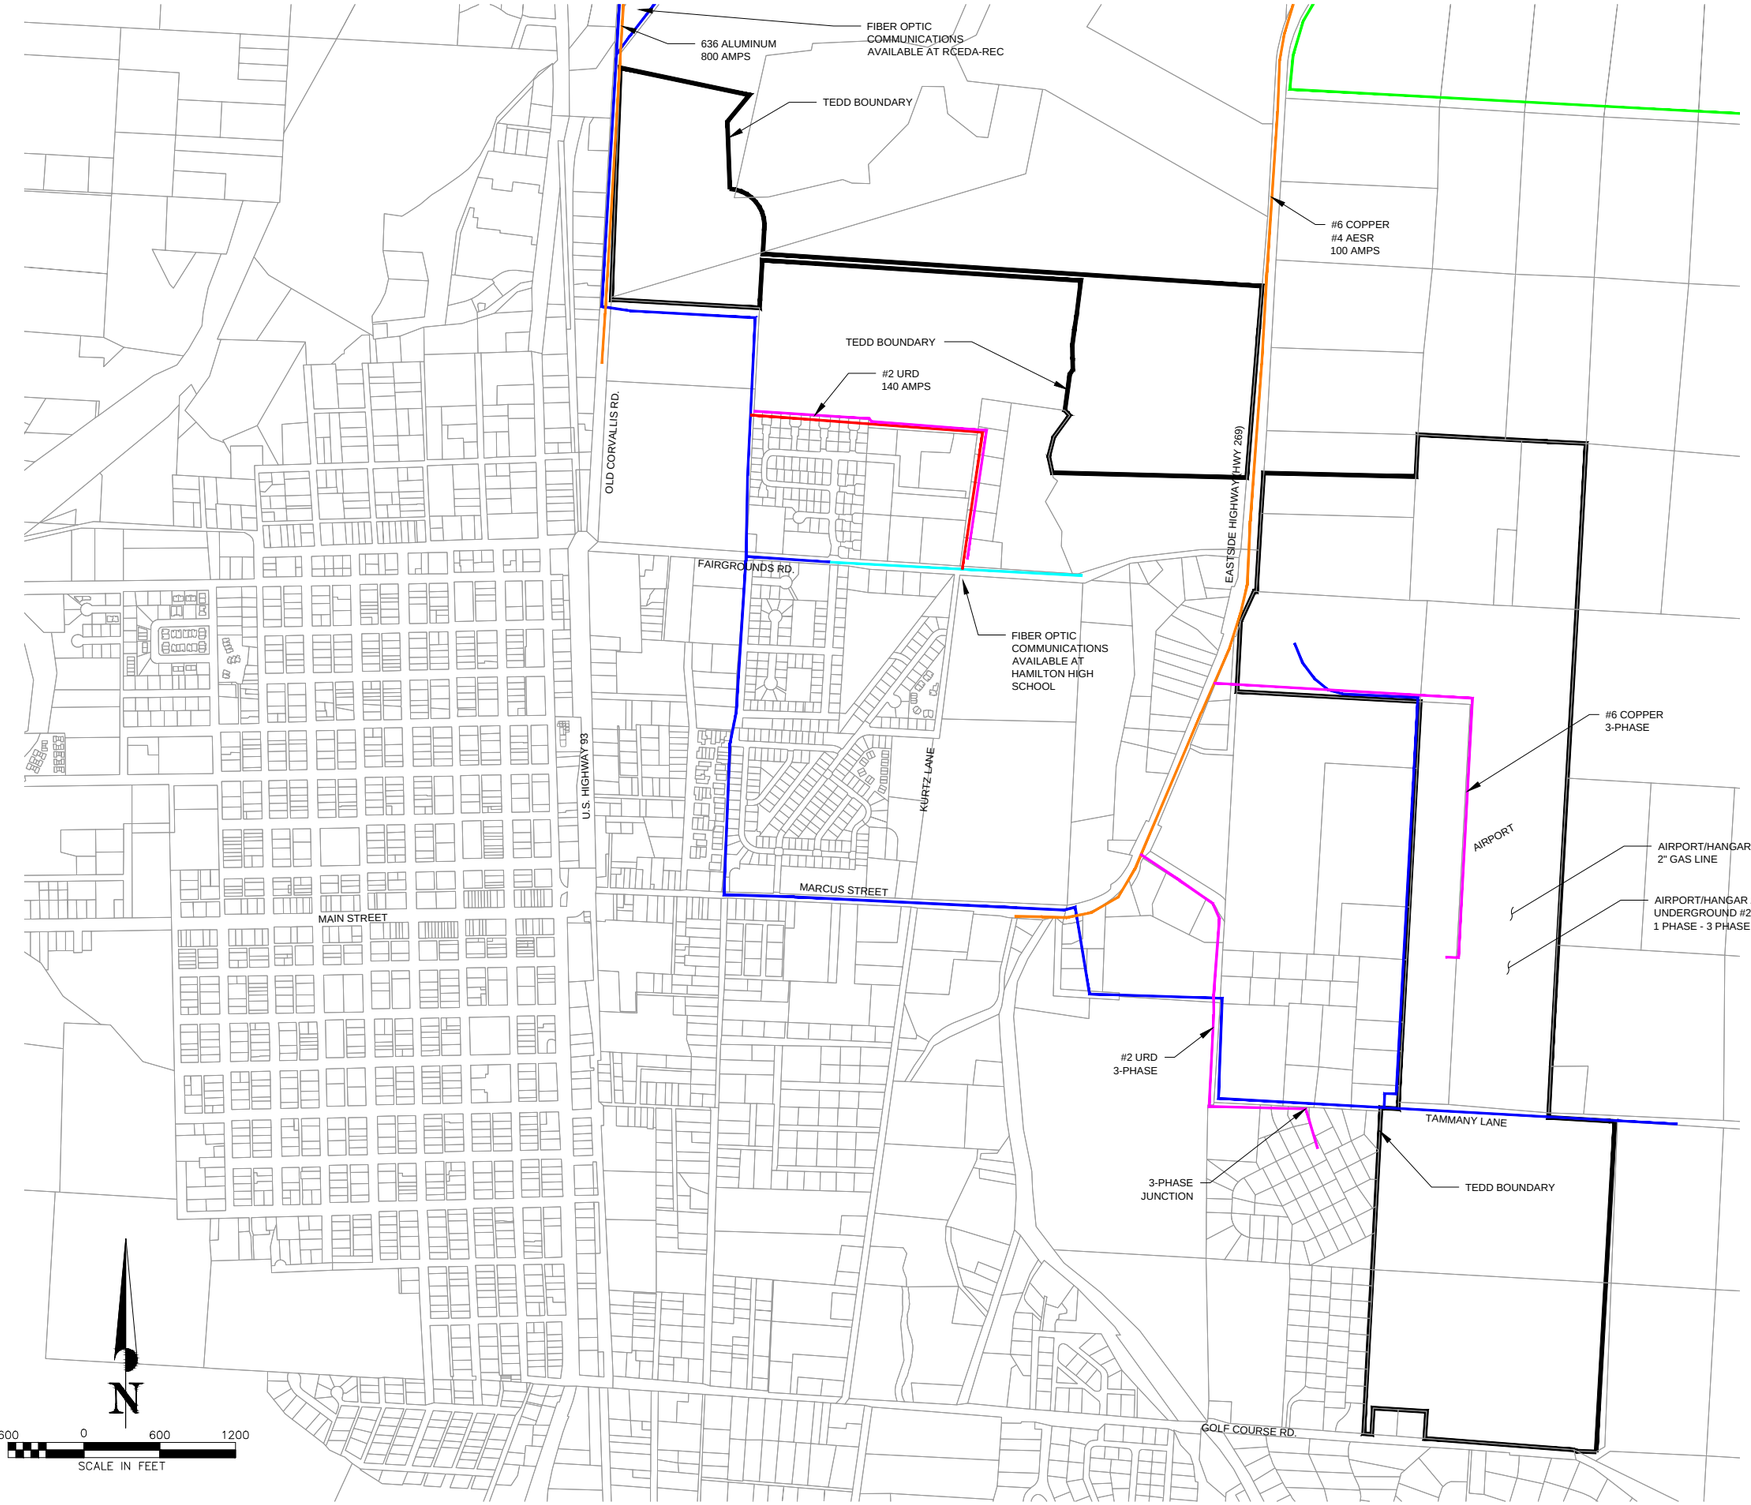

LEGEND

- EXT'G 2-INCH GAS LINE
- EXT'G 3-INCH GAS LINE
- EXT'G 4-INCH GAS LINE
- EXT'G 6-INCH GAS LINE
- EXT'G OVERHEAD POWER
- EXT'G UNDERGROUND POWER

NOTE:
GAS AND POWER LOCATIONS WERE PROVIDED BY NORTHWESTERN ENERGY. LOCATIONS ARE APPROXIMATE.

PROJECT #: 8480-13
DRAWN: MEW
CHECKED:
REVISION:
REVISION:
REVISION:
REVISION:
REVISION:
REVISION:

EXISTING INFRASTRUCTURE
RAVALLI COUNTY TEDD
RAVALLI COUNTY MONTANA

Professional Consultants Inc.
Engineers, Surveyors, Planners, Mappers
3110 STEVENSVILLE, P.O. BOX 1150
STEVENSVILLE, MONTANA 59870
PHONE: 406-777-7550
FAX: 406-777-7551
1705 S. CHICO, STE. 1
MISSOULA, MONTANA 59801
PHONE: 406-543-7308
FAX: 406-543-7315

JUNE 2015

EXT'G GAS & POWER SYSTEMS

E.5

PER

C:\Projects\8480 Ravalli County TEDD PER\CAD\8480 EXISTING FACILITE S.dwg - 11/19/15